900 Wayzata Blvd

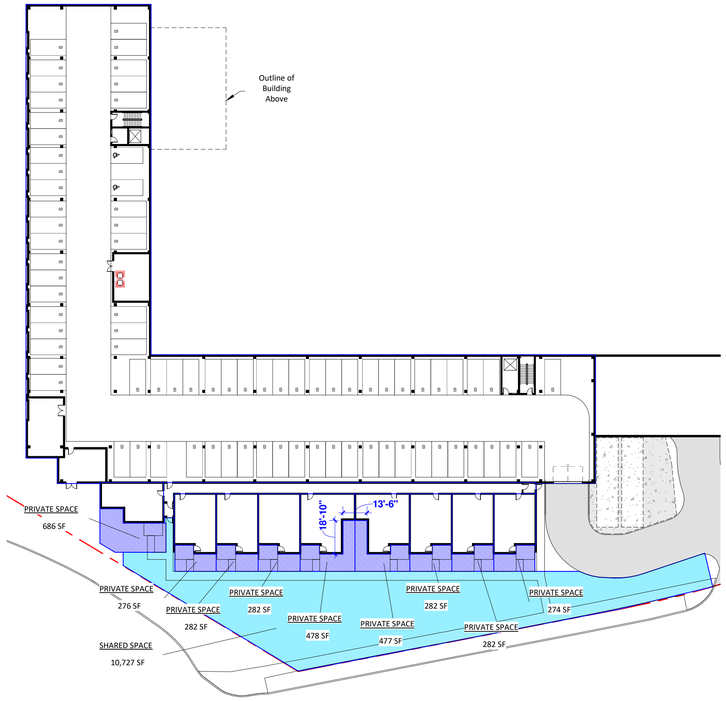

1 MZ.03.2 **LEVEL P2 OPEN SPACE**

1" = 40'-0"

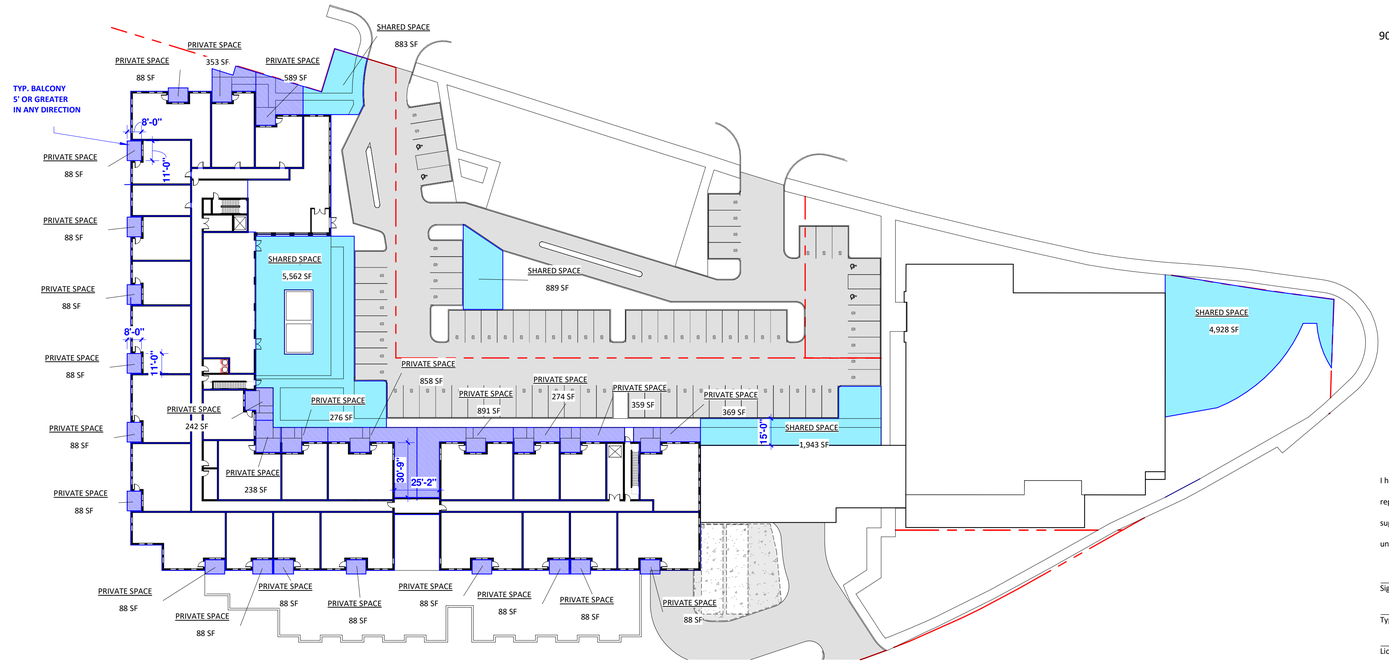

3 MZ.03.2 **LEVEL 1 OPEN SPACE**

1" = 40'-0"

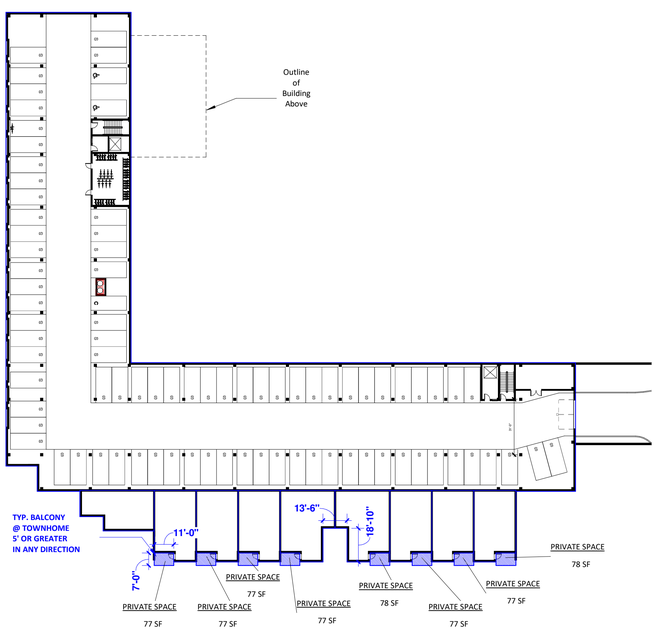

2 MZ.03.2 **LEVEL P1 OPEN SPACE**

1" = 40'-0"

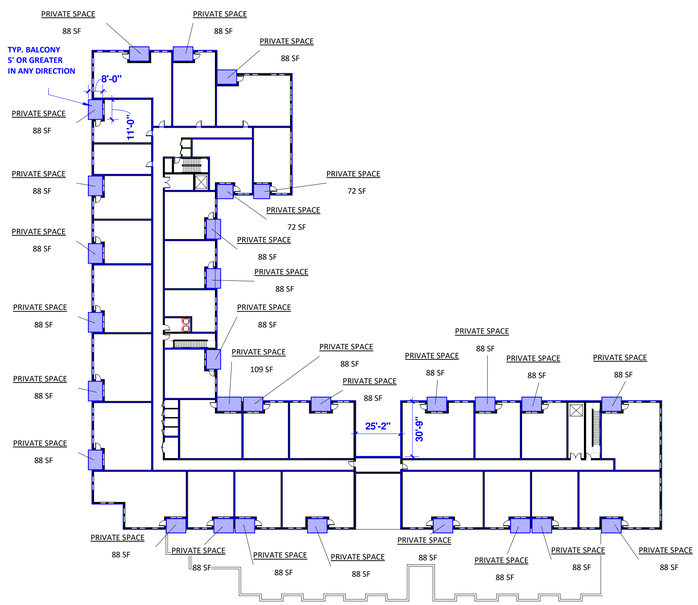

4 MZ.03.2 **LEVEL 2 OPEN SPACE**

1" = 40'-0"

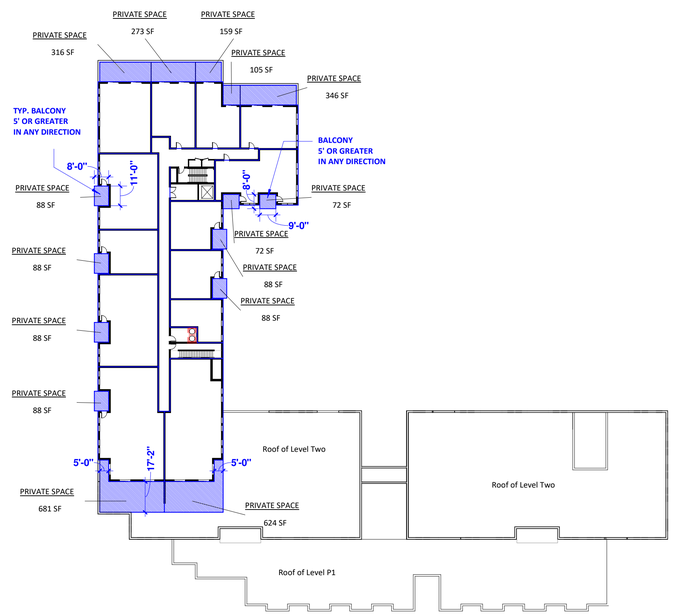

5 MZ.03.2 **LEVEL 3 OPEN SPACE**

1" = 40'-0"

5/25/2022 1:06:04 PM

esg
ARCHITECTURE & DESIGN

500 Washington Avenue South, Suite 1080
Minneapolis, MN 55415
p 612.339.5508 | f 612.339.5382
www.esgarch.com

I hereby certify that this plan, specification, or report was prepared by me or under my direct supervision and that I am a duly licensed architect under the laws of the State of Minnesota

Signature

Typed or Printed Name

License # Date

NOT FOR CONSTRUCTION

Project Status

ORIGINAL ISSUE: 05/24/22

REVISIONS

No.	Description	Date

220546
PROJECT NUMBER

Author — DRAWN BY
Checker — CHECKED BY

KEY PLAN

OPEN SPACE

MZ.03.2